OPENING FRAME TYPES

A-10.2

JOB NO. P620
DRAWN BY
DATE 6/7/2011

ROOSEVELT II
ELEMENTARY SCHOOL
SAN BERNARDINO CITY UNIFIED SCHOOL DISTRICT
1261 E. 16TH STREET, SAN BERNARDINO, CA.

P S W C GROUP
ARCHITECTS / PLANNERS
1667 BUSINESS CENTER DR. SUITE 3, SAN BERNARDINO, CA. 92408
909/890-2233 FAX. 909/890-2644
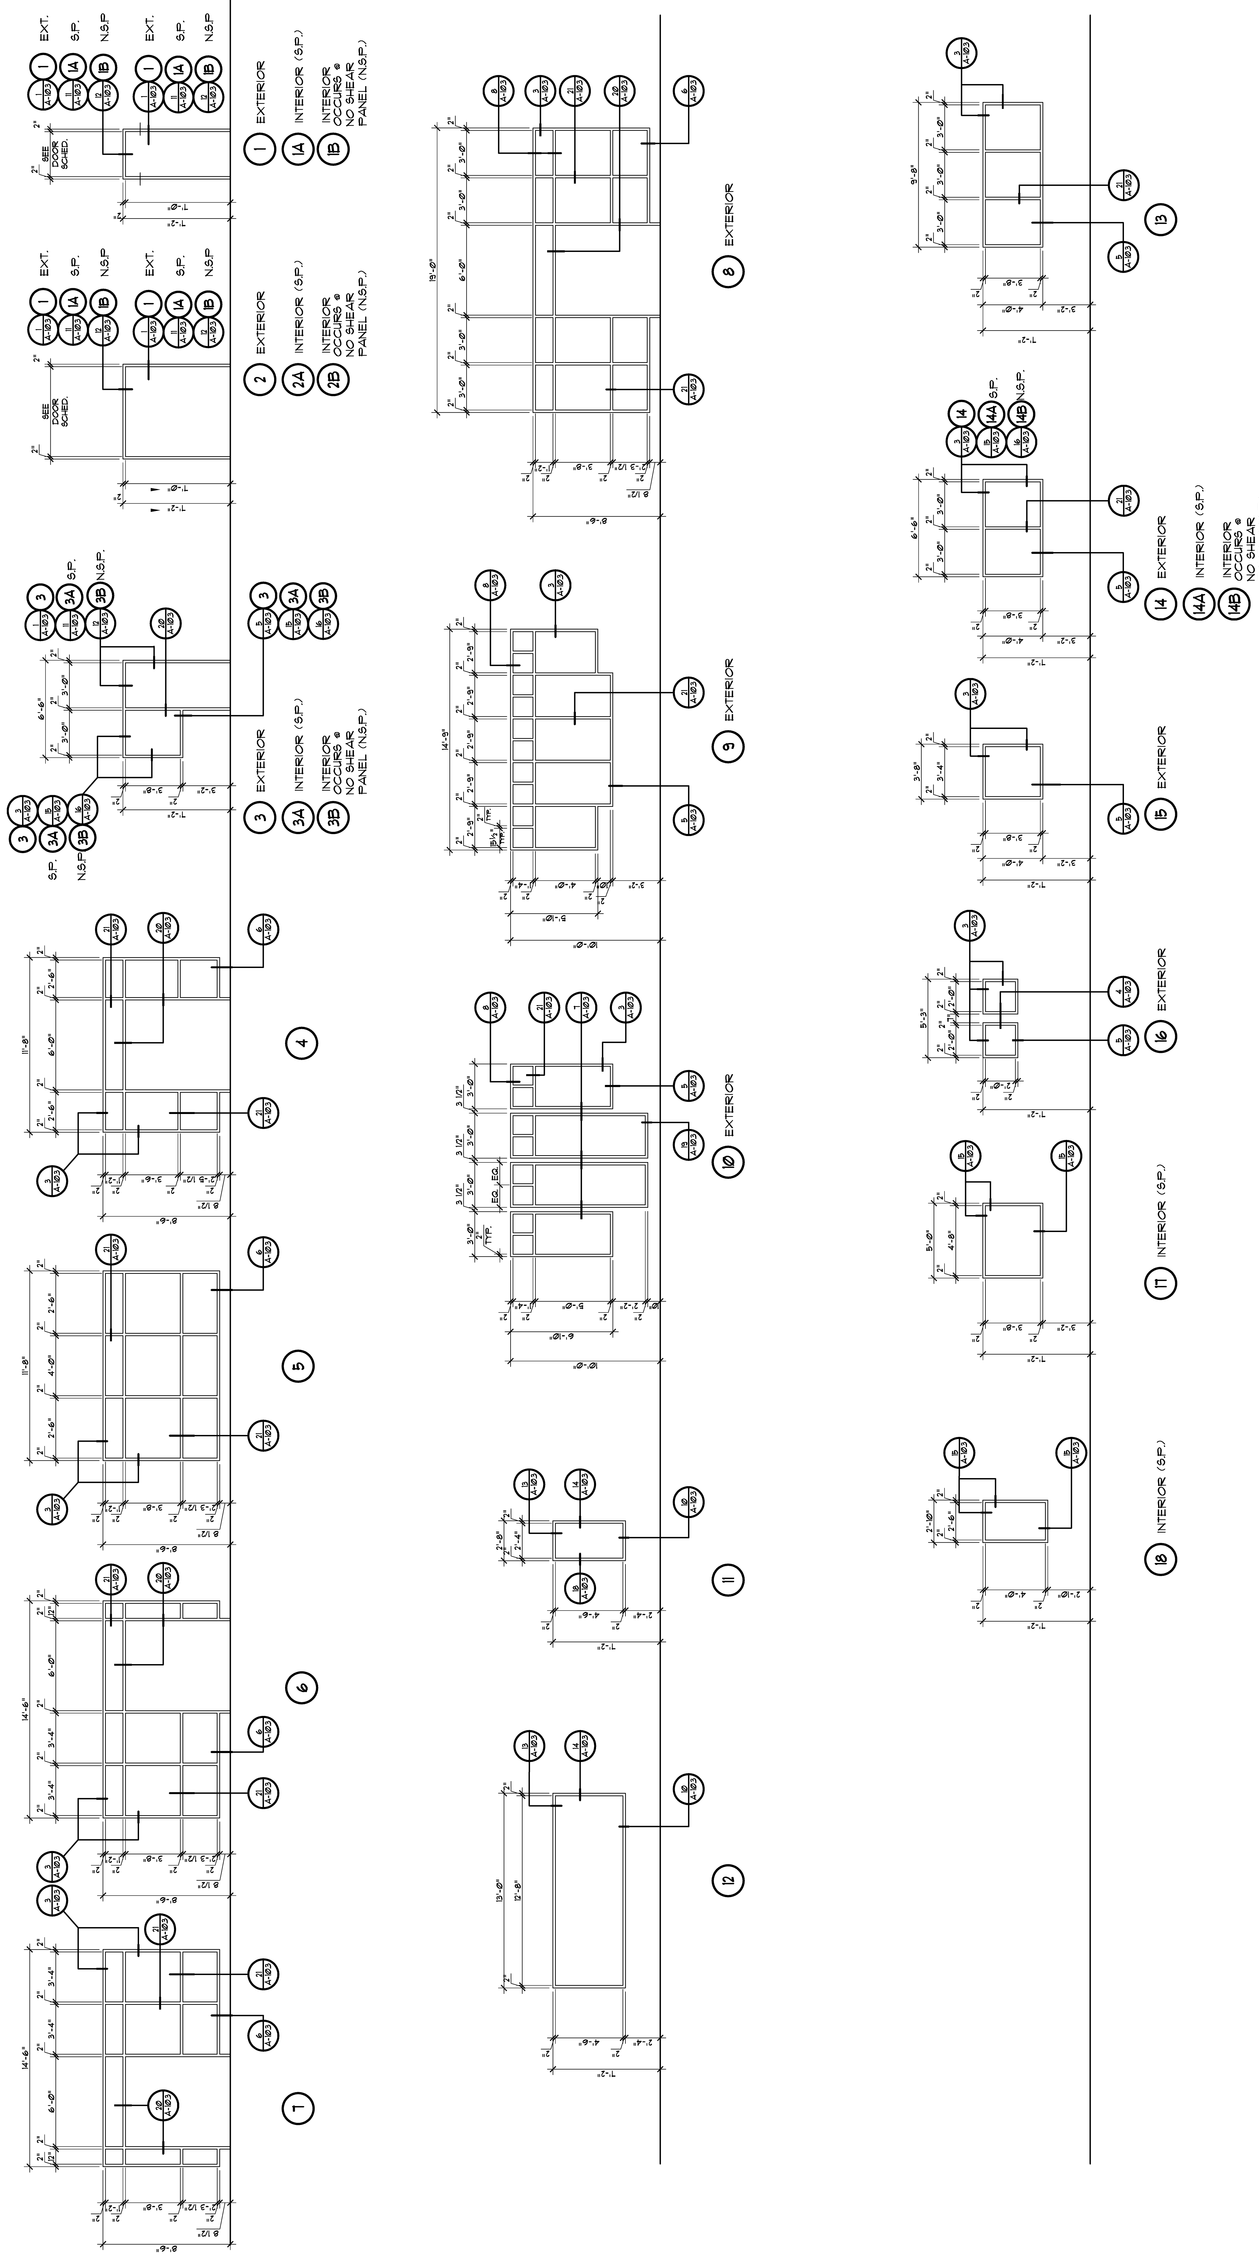
REVISIONS | DATE