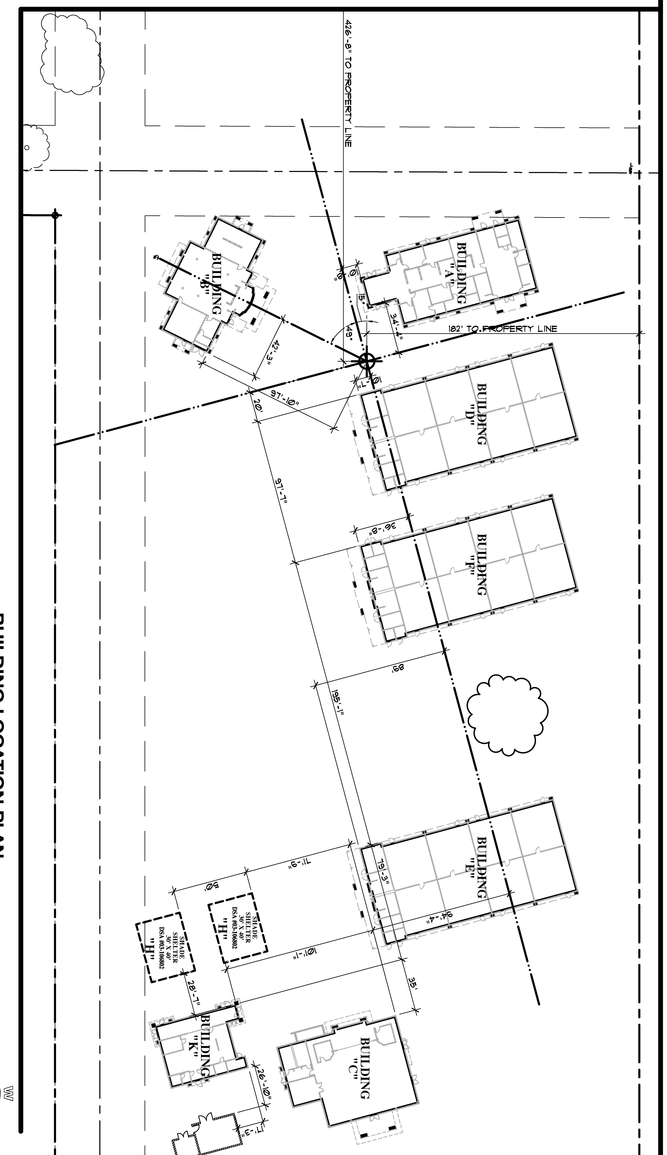

BUILDING LOCATION PLAN

SCALE: 1"=40'-0"

A-1.2.3	JOB NO. P520 DRAWN BY DATE 6/7/2011	BUILDING LOCATION PLAN SCALE: AS SHOWN	ROOSEVELT II ELEMENTARY SCHOOL SAN BERNARDINO CITY UNIFIED SCHOOL DISTRICT 1261 W. 16TH STREET, SAN BEERNARDINO, CA.	P S W C GROUP ARCHITECTS / PLANNERS 1887 BUSINESS CENTER DR., SUITE 3, SAN BERNARDINO, CA. 92408 909/890-2233 FAX. 909/890-2644	REVISIONS / DATE