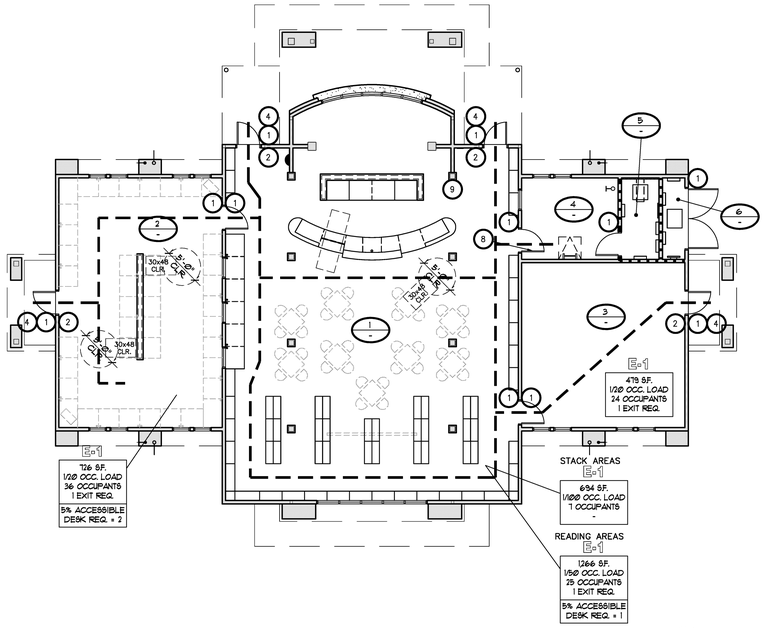

EXITING PLAN

SCALE: 1/8"=1'-0"

SIGNAGE

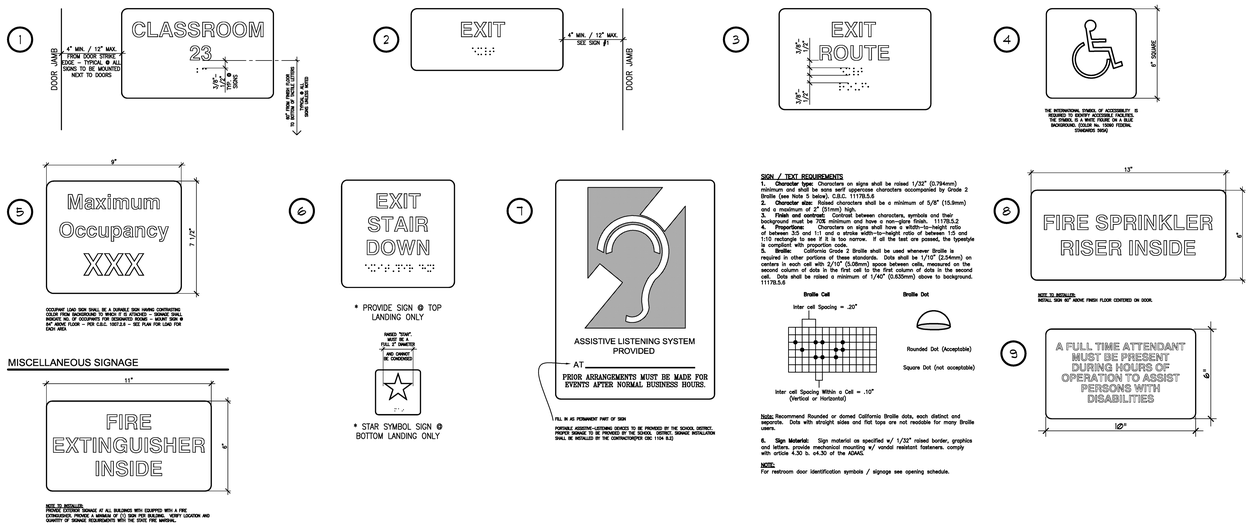

MISCELLANEOUS SIGNAGE

ROOM TITLES

- ONE-HOUR SEPERATION

1. LIBRARY / MEDIA CENTER
2. CLASSROOM / COMPUTER LAB
3. R.S.P.
4. OFFICE
5. DATA ROOM
6. ELECTRICAL

KEY PLAN

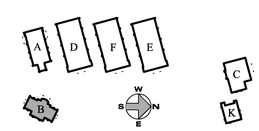

LICENSED ARCHITECT
MARC M. SHIMAN
C19096
RENEWAL 05/29/09
STATE OF CALIFORNIA

REVISION

P S W C GROUP
ARCHITECTS / PLANNERS
1867 BUSINESS CENTER DR., SUITE 3, SAN BERNARDINO, CA. 92408
909/890-2223 FAX. 909/890-2844

ROOSEVELT II
ELEMENTARY SCHOOL
SAN BERNARDINO CITY UNIFIED CITY SCHOOL DISTRICT

BUILDING "B"
EXITING AND SIGNAGE PLAN
1/8" = 1'-0"

JOB NO. FS60
DRAWN BY - -
DATE 05-11-05

A-B2.1

RE-BID #F09-02 ROOSEVELT II (HENRY) E.S. NEW CONSTRUCTION BID ISSUANCE SET 12/09/11