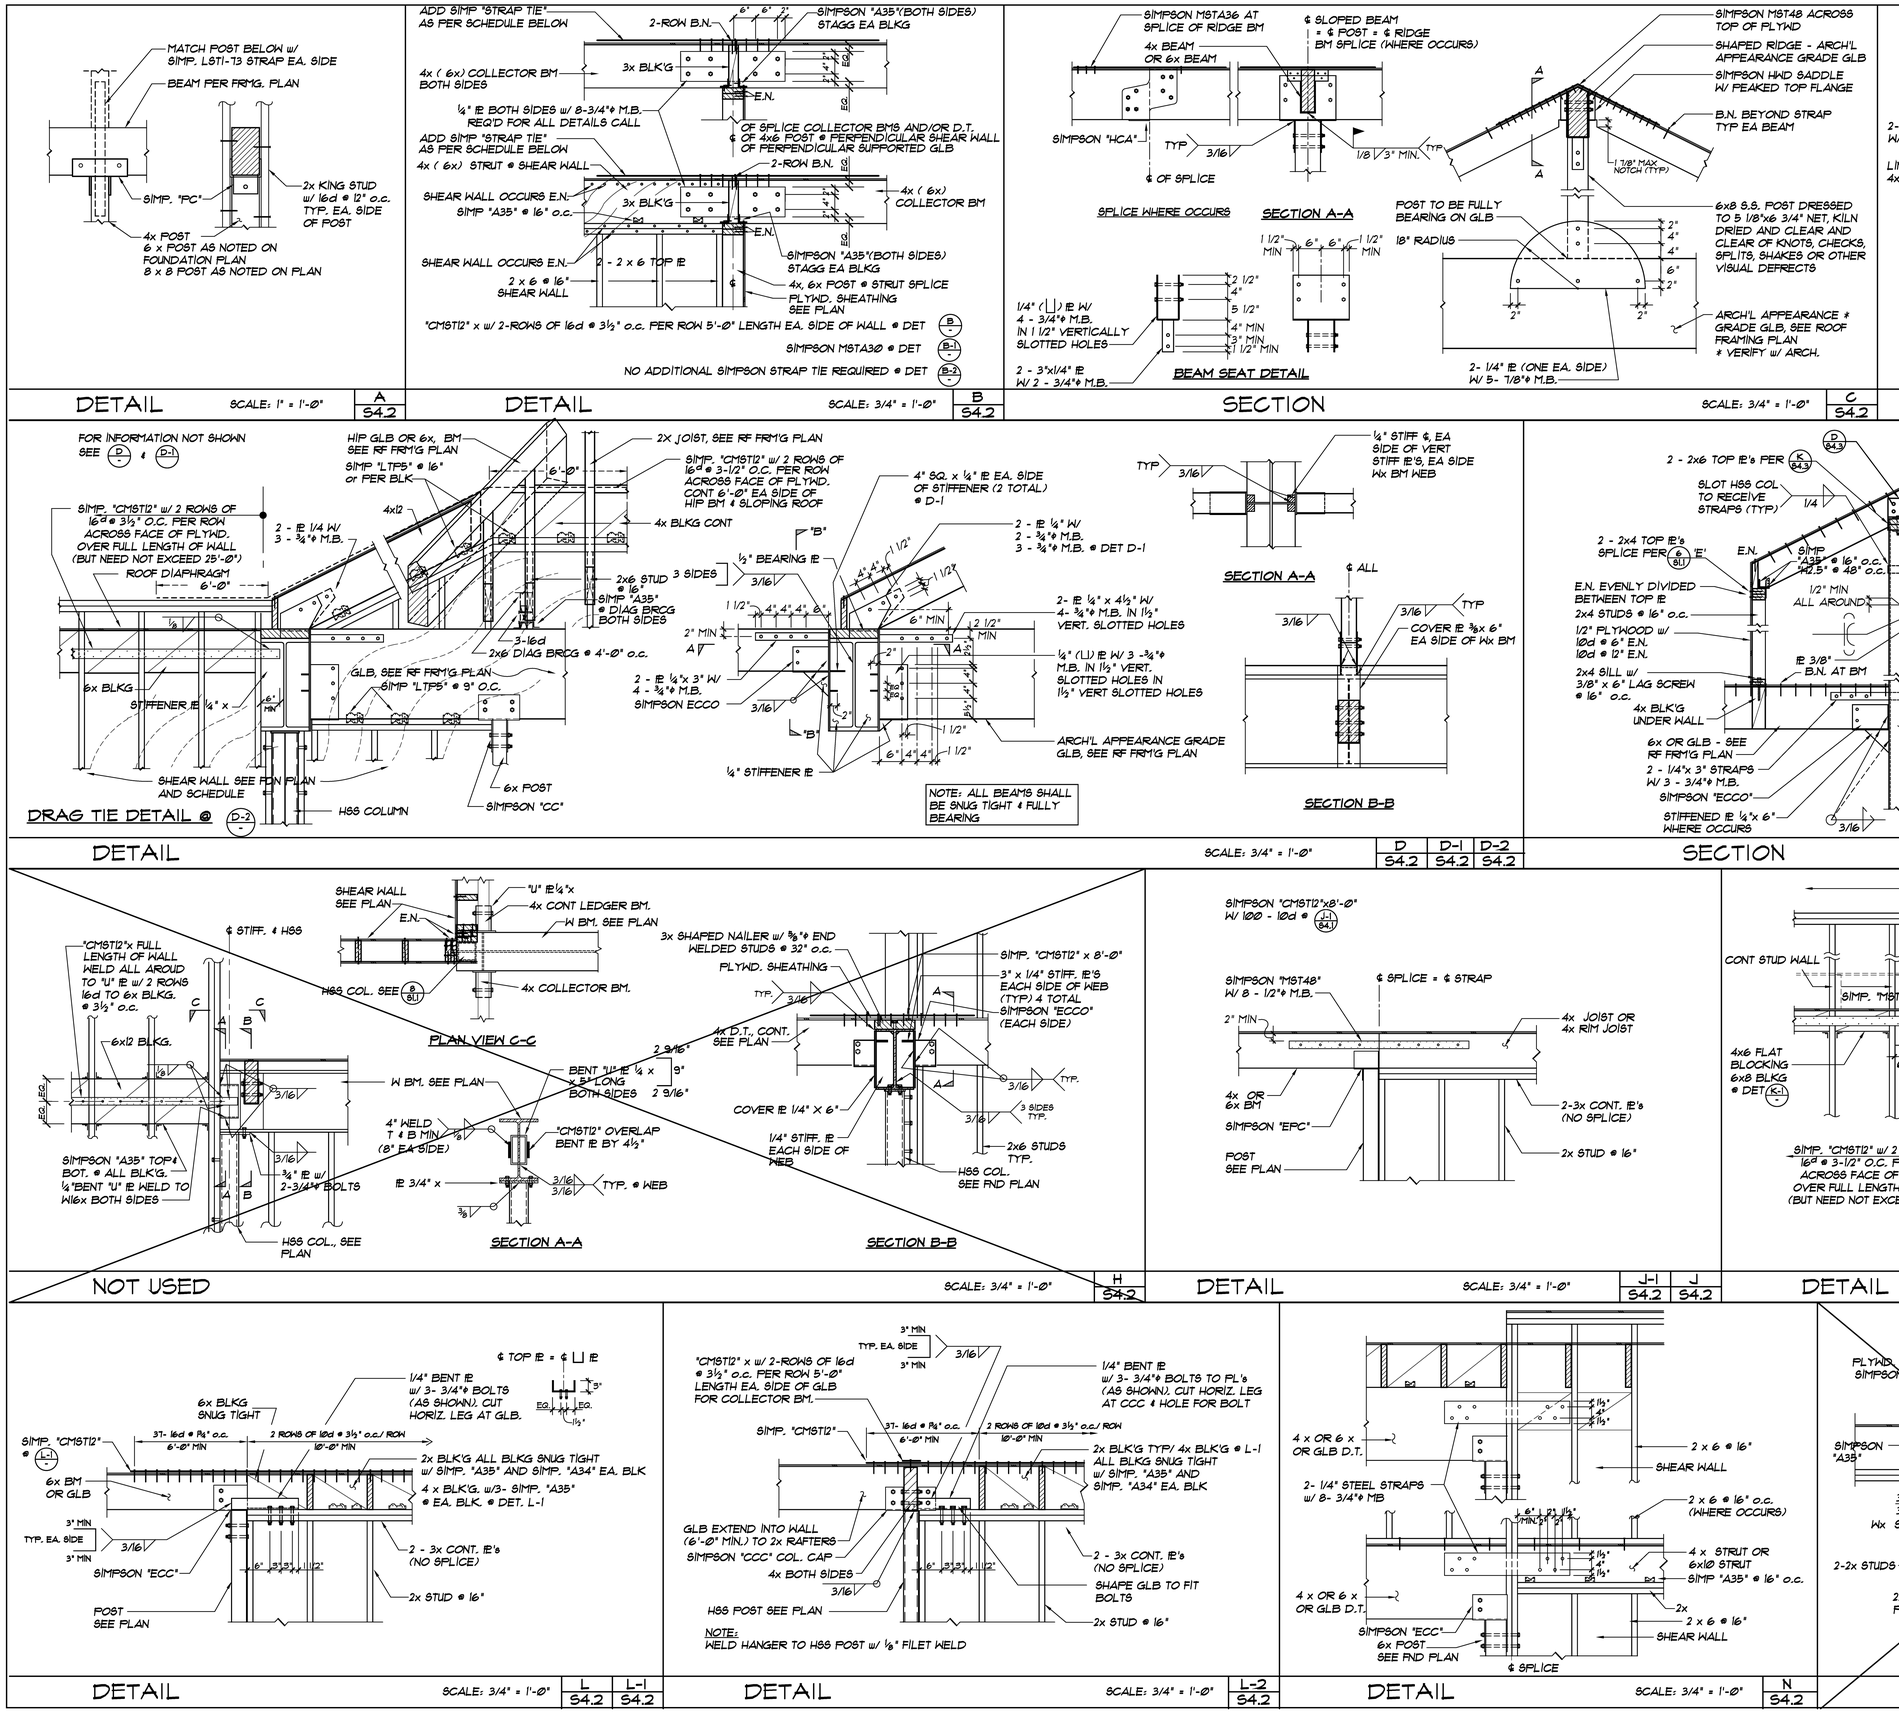

REGISTERED PROFESSIONAL ENGINEER JAMES H. THOMPSON No. 1309 EXP. 3-31-2013 STRUCTURAL STATE OF CALIFORNIA

JAMES H. THOMPSON C19098 RENEWAL 06/08/13 REGISTERED PROFESSIONAL ENGINEER STATE OF CALIFORNIA

REINTERPRETATION STAMP DIV. OF THE STATE ARCHITECT OFFICE OF REGULATORY SERVICES
APPL 04-107199
AC. FIS. SS.
DATE.

THOMPSON & ASSOCIATES STRUCTURAL ENGINEERS
6127 E. WALNUT STREET PASADENA, CALIFORNIA 91107
PH (626)449-2970 FAX (626)449-4651

REVISIONS

P S W C GROUP
ARCHITECTS / PLANNERS
15857 BUSINESS CENTER DR., SUITE G, SAN BERNARDINO, CA. 92408
909/890-2253 FAX. 909/890-2644

ROOSEVELT II ELEMENTARY SCHOOL
SAN BERNARDINO CITY UNIFIED SCHOOL DISTRICT
1261 W. 16TH STREET, SAN BERNARDINO, CA.

SECTIONS & DETAILS
SCALE: AS NOTED

JOB NO.
DRAWN BY D.J.E.
DATE

S4.2

RE-BID #F09-02 ROOSEVELT II (HENRY) E.S. NEW CONSTRUCTION BID ISSUANCE SET 12/09/11

Z:\CURRENT\SAN BERNARDINO SCHOOLS\14-0501 - ALESSANDRO & ROOSEVELT\CAD\S4-2.dwg 12-07-11-8:37 AM