MT. VERNON

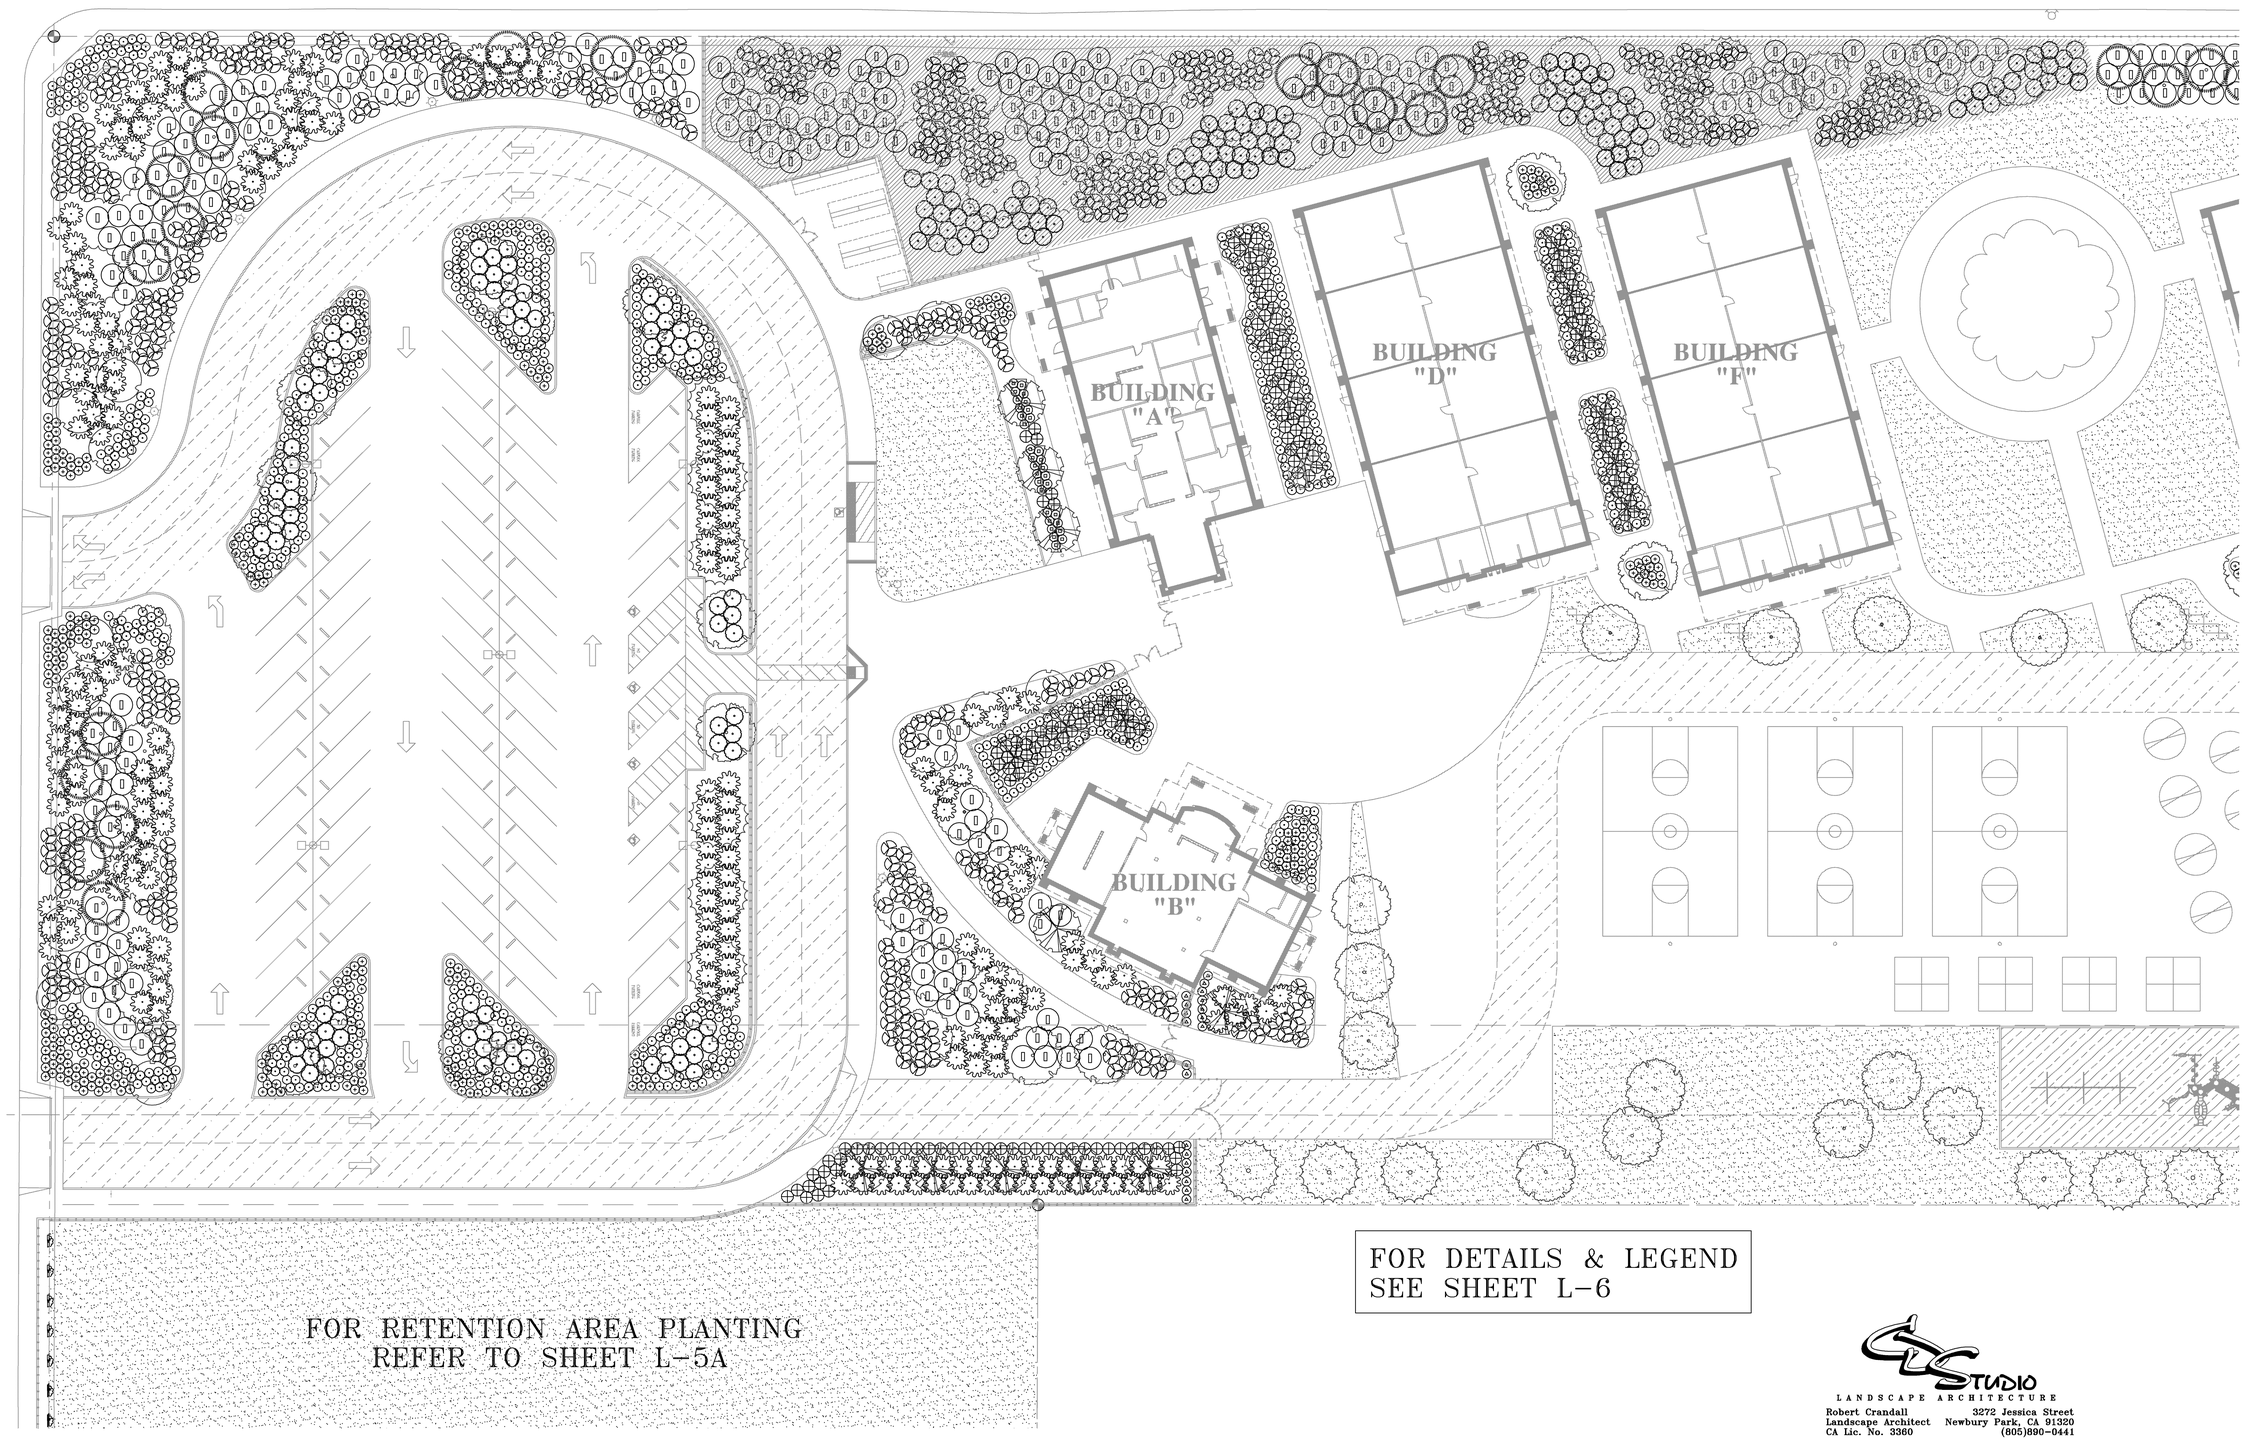

LANDSCAPE ARCHITECTURE

Robert Crandall
Landscape Architect
CA Lic. No. 3360

3272 Jessica Street
Newbury Park, CA 91320
(805)890-0441

LICENSED LANDSCAPE ARCHITECT
JAMES M. STANSON
C19098
RENEWAL
08/28/10
STATE OF CALIFORNIA

VERIFICATION STAMP
DIV. OF STATE ARCHITECT
OFFICE OF REGULATION SERVICES
APPL. 04-107199
AC. ____ FLS. ____ SS. ____
DATE ____

REVISION
-
-
-
-
-

P S W C GROUP
ARCHITECTS / PLANNERS
1887 BUSINESS CENTER DR., SUITE 3, SAN BERNARDINO, CA. 92408
909/890-2233 FAX. 909/890-2544

ROOSEVELT II
ELEMENTARY SCHOOL
SAN BERNARDINO CITY UNIFIED SCHOOL DISTRICT
1261 W. 16TH STREET, SAN BERNARDINO, Ca.

PLANTING PLAN
SCALE: 1"= 20'

JOB NO.	DRAWN BY	DATE
-	BC	12/9/11

L-4

RE-BID #F09-02 ROOSEVELT II (HENRY) E.S. NEW CONSTRUCTION BID ISSUANCE SET 12/09/11