MT. VERNON

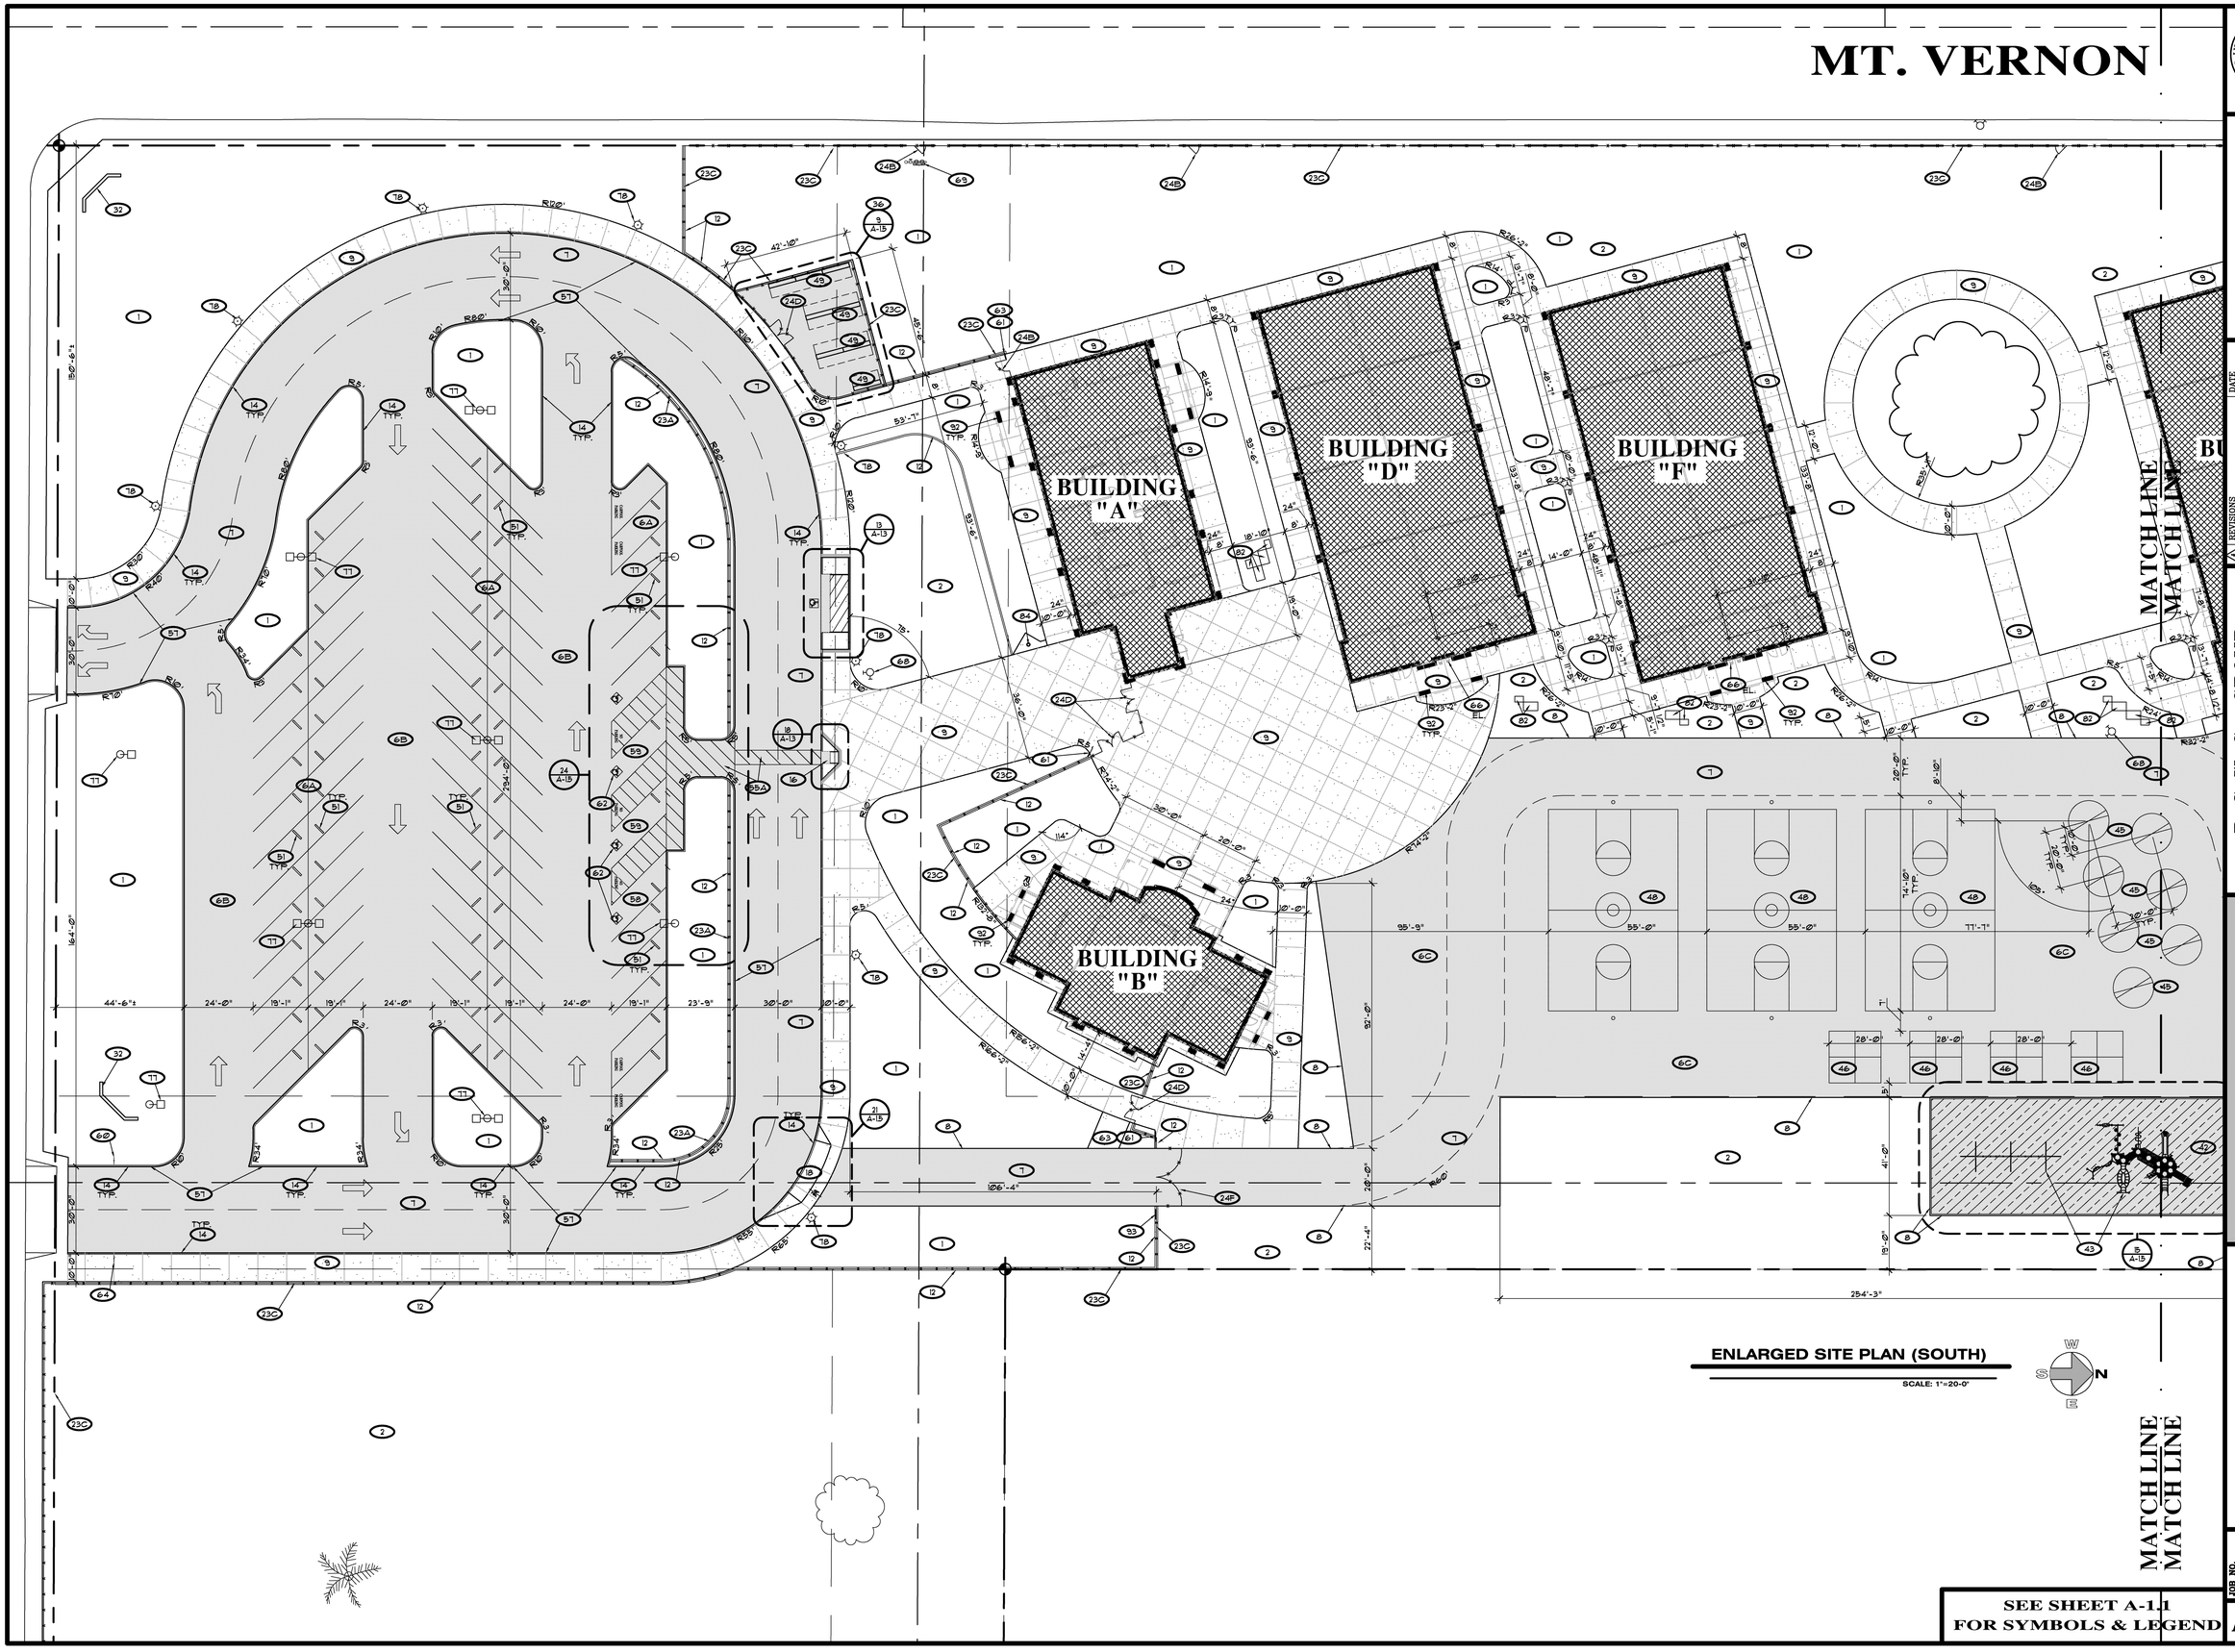

LICENSED ARCHITECT
JAMES M. SHANNON
C19098
RENEWAL 02/28/13
STATE OF CALIFORNIA

REVISIONS	DATE

P S W C GROUP
ARCHITECTS / PLANNERS
1867 BUSINESS CENTER DR., SUITE 3, SAN BERNARDINO, CA. 92408
909/890-2533 FAX: 909/890-2644

ROOSEVELT II
ELEMENTARY SCHOOL
SAN BERNARDINO CITY UNIFIED SCHOOL DISTRICT
1261 W. 16TH STREET, SAN BERNARDINO, CA.

ENLARGED SITE PLAN (SOUTH)
SCALE: 1" = 20'-0"

JOB NO. FS20
DRAWN BY
DATE 6/7/2011

A-1.2.1

RE-BID #F09-02 ROOSEVELT II (HENRY) E.S. NEW CONSTRUCTION BID ISSUANCE SET 12/09/11