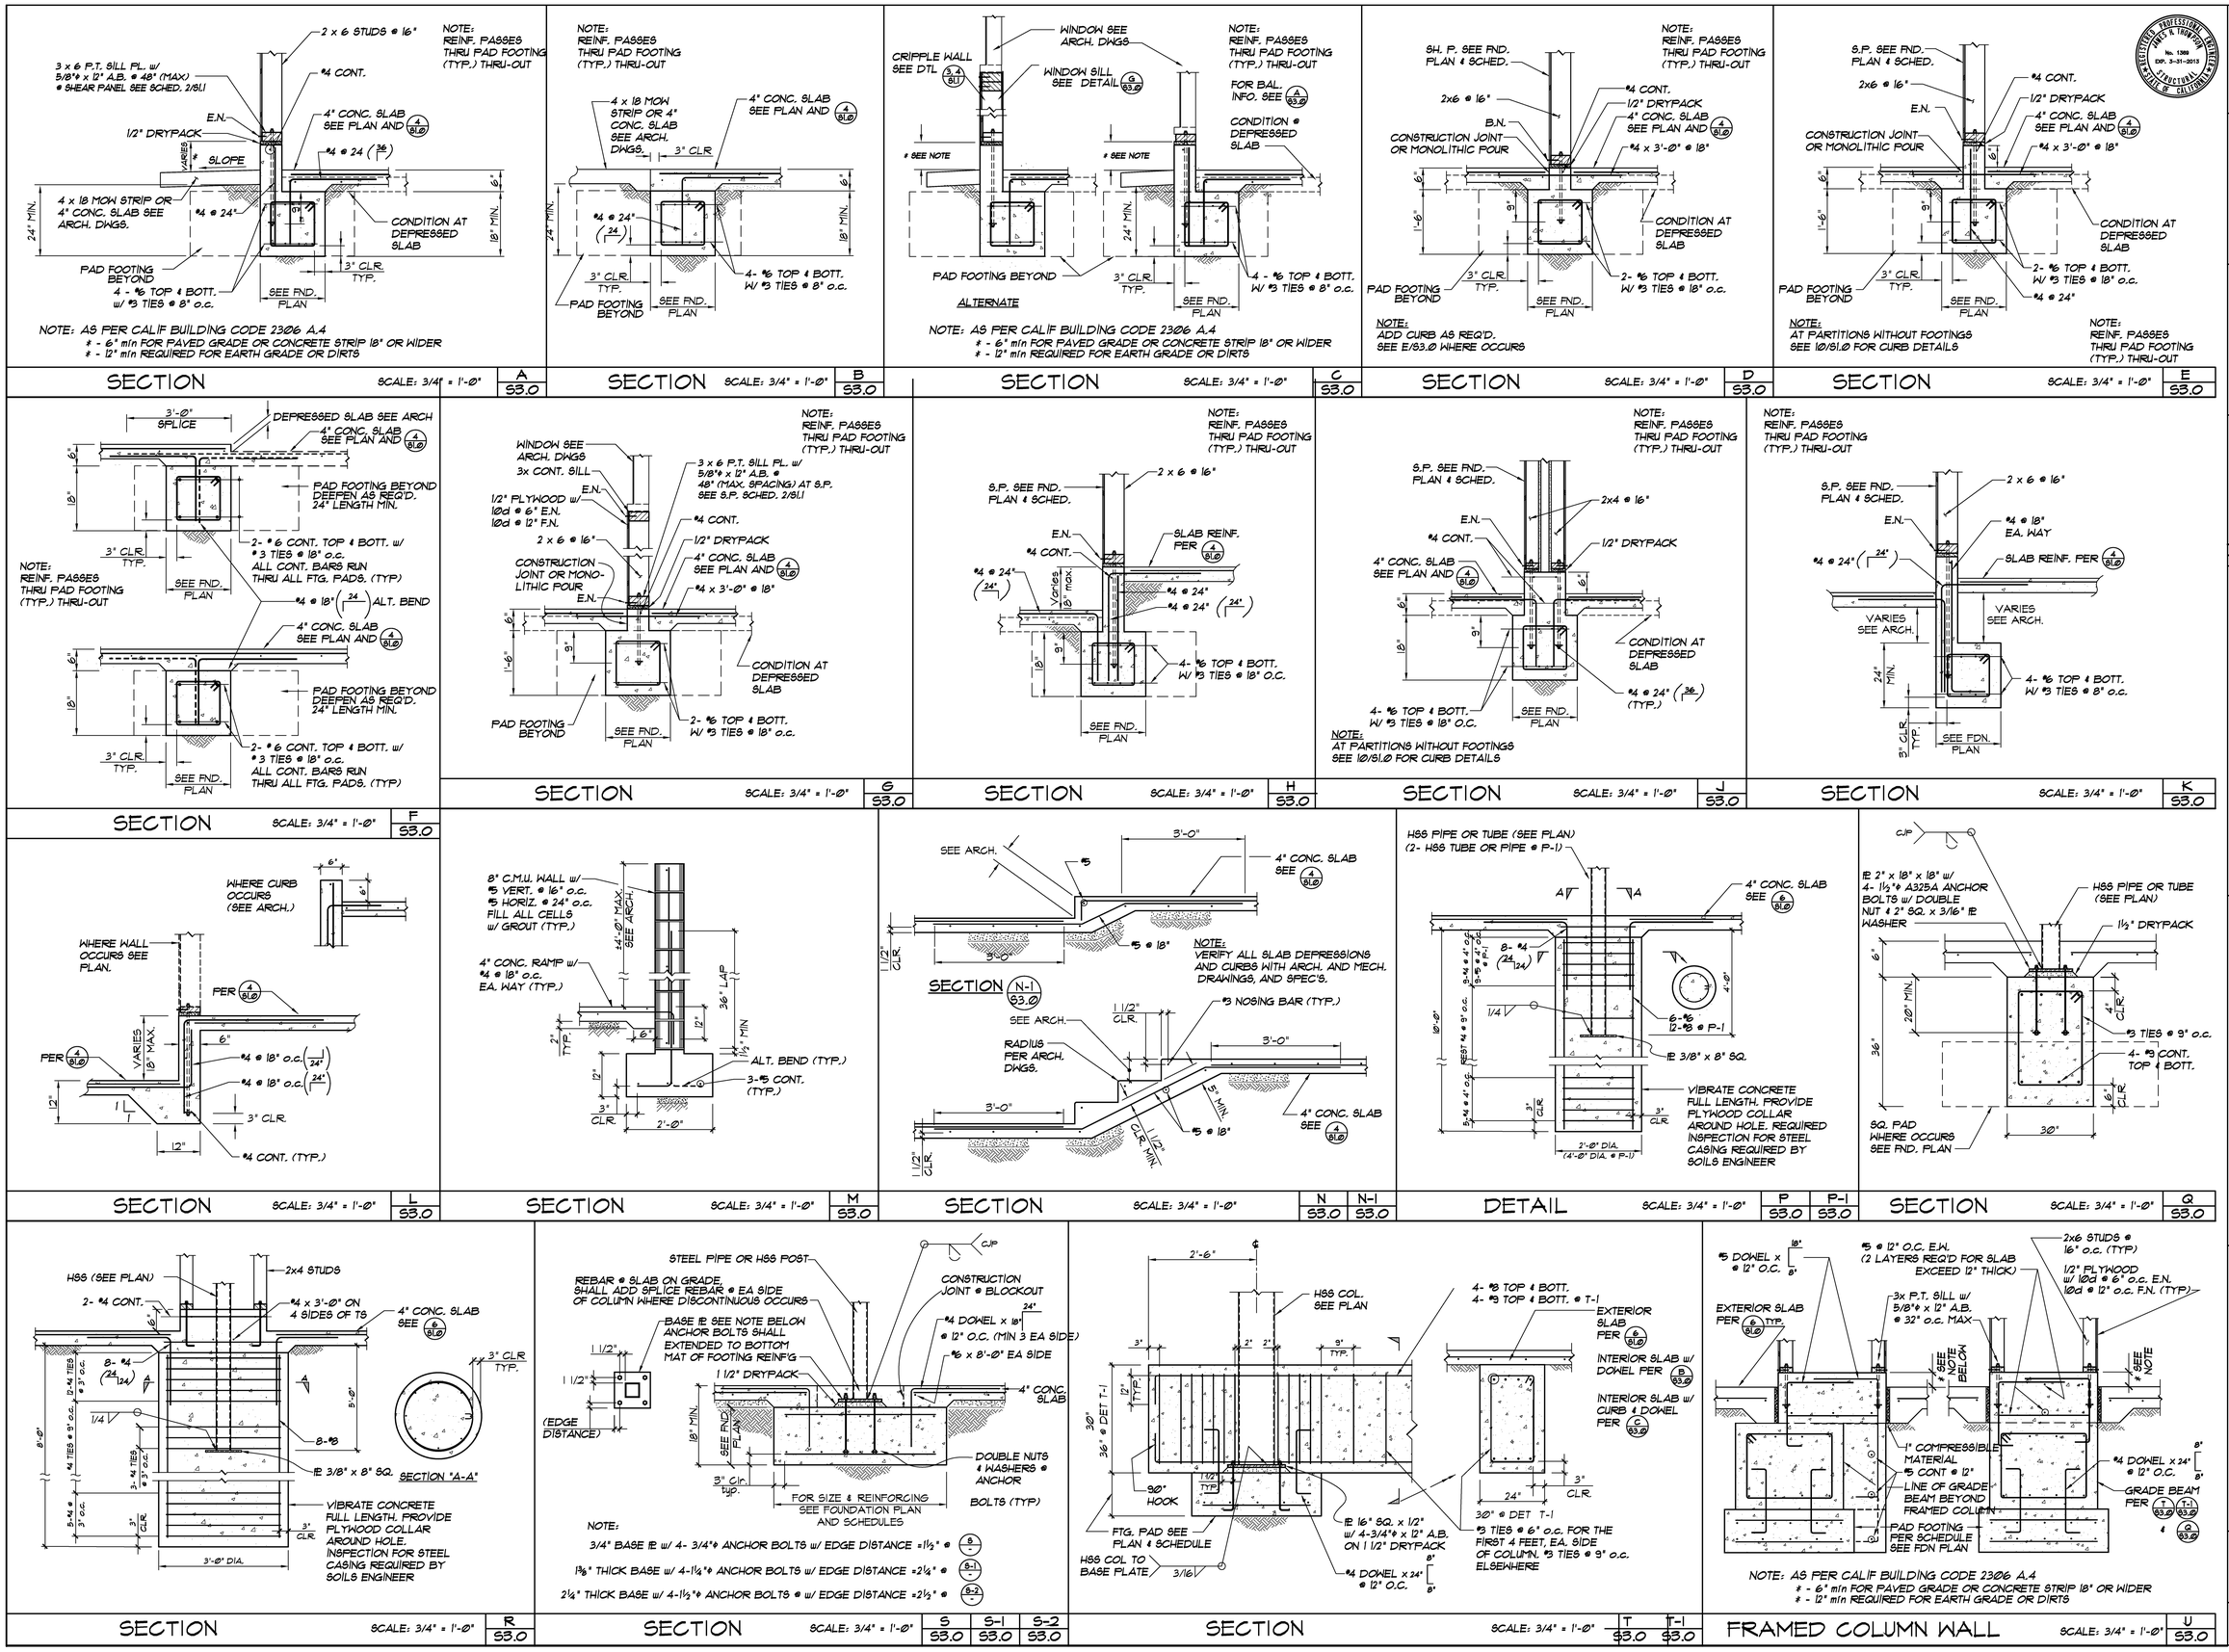

REGISTERED PROFESSIONAL ENGINEER — CALIFORNIA — No. 1389 — EXP. 3-31-2013 — STRUCTURAL — STATE OF CALIFORNIA

LICENSED ARCHITECT — JAMES M. RUNDSTEN — C10988 — RENEWAL 06/30/13 — STATE OF CALIFORNIA

IDENTIFICATION STAMP — DIV. OF THE STATE ARCHITECT — OFFICE OF PUBLIC SCHOOL CONSTRUCTION — APPL. 04-107199 — AC. ____ FS. ____ SS. ____ DATE: ____

THOMPSON & ASSOCIATES
STRUCTURAL ENGINEERS
2122 E. WALNUT STREET
PASADENA, CALIFORNIA 91107
PH (626)449-2970
FAX (626)449-4561

REVISIONS

P S W C GROUP
ARCHITECTS / PLANNERS
1897 BUSINESS CENTER DR., SUITE 0, SAN BERNARDINO, CA. 92408
909/890-2253 FAX. 909/890-2644

ROOSEVELT II
ELEMENTARY SCHOOL
SAN BERNARDINO CITY UNIFIED SCHOOL DISTRICT
1281 W. 16TH STREET, SAN BERNARDINO, CA.

FOUNDATION
SECTIONS & DETAILS
SCALE: AS NOTED

JOB NO. | DRAWN BY F.H. | DATE

S3.0

RE-BID #F09-02 ROOSEVELT II (HENRY) E.S. NEW CONSTRUCTION BID ISSUANCE SET 12/09/11