SEE SHEET A-7.1
FOR SYMBOLS LEGEND

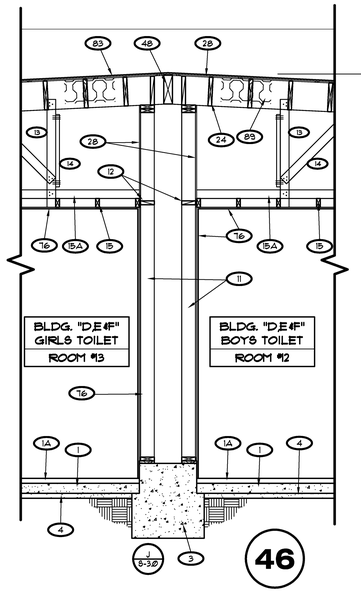

46

BLDG. SECT. B/A-DE3
B/A-F3
BLDG. D, E & F

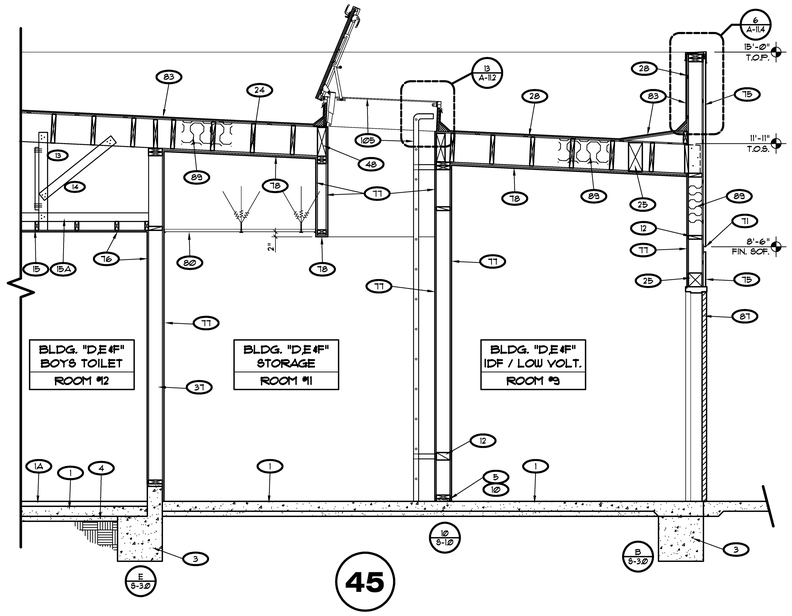

45

BLDG. SECT. B/A-DE3
B/A-F3
BLDG. D, E & F

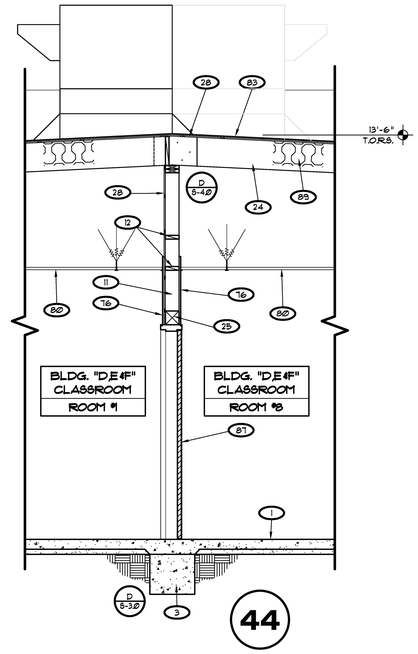

44

BLDG. SECT. A/A-DE3
A/A-F3
BLDG. D,E,& F

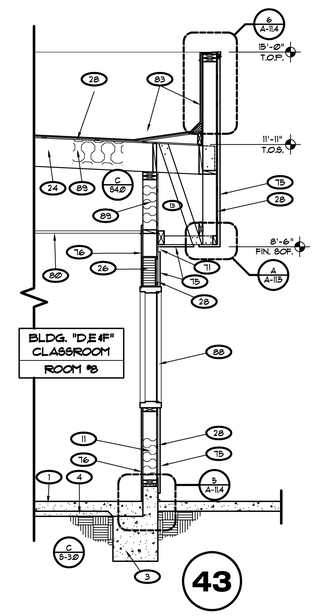

43

BLDG. SECT. A/A-DE3
A/A-F3
BLDG. D,E,& F

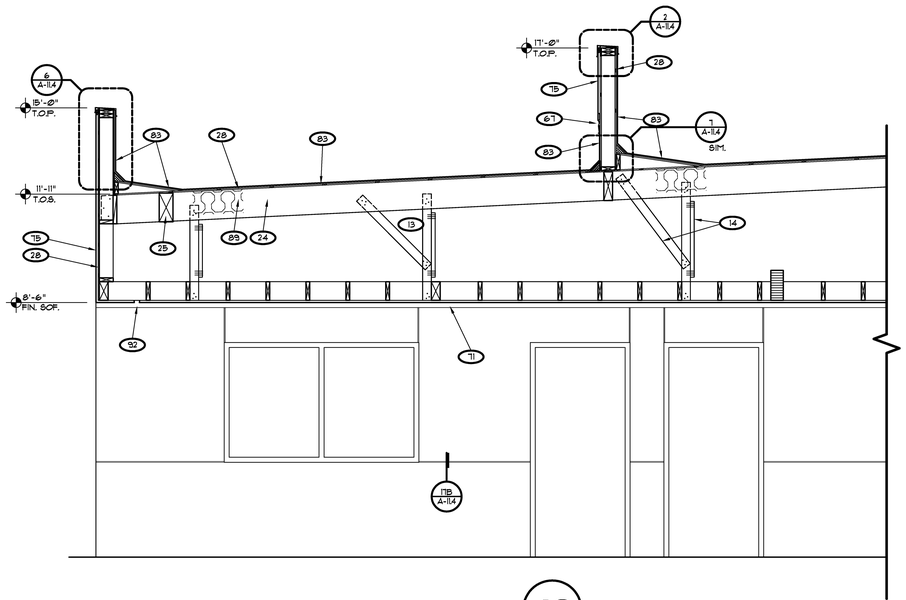

48

BLDG. D,E,& F

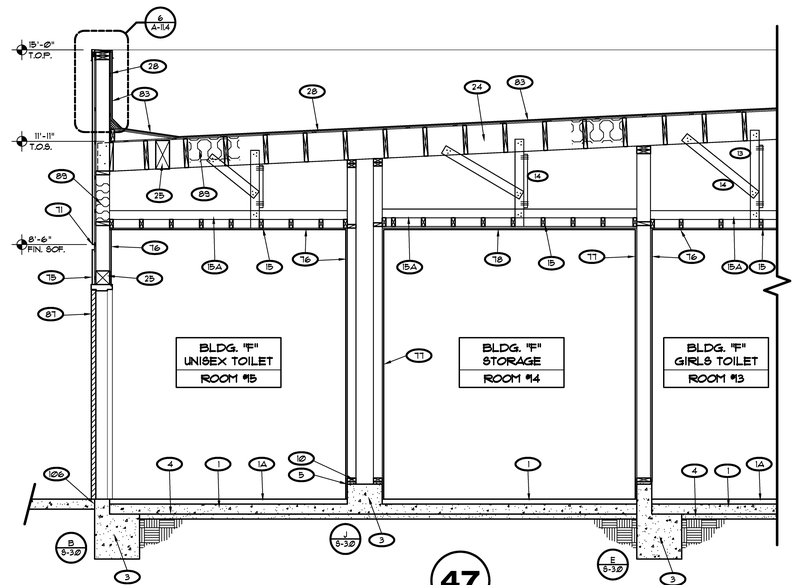

47

BLDG. SECT. B/A-F3
BLDG. F

LICENSED ARCHITECT JAMES M. SHANNON C19098 RENEWAL 02/28/ STATE OF CALIFORNIA

REVISIONS	DATE
1	
2	
3	
4	
5	
6	

P S W C GROUP
ARCHITECTS / PLANNERS
1887 BUSINESS CENTER DR., SUITE 3, SAN BERNARDINO, CA. 92408
909/890-2233 FAX. 909/890-2844

ROOSEVELT II
ELEMENTARY SCHOOL
SAN BERNARDINO CITY UNIFIED SCHOOL DISTRICT
1261 W. 16TH STREET, SAN BERNARDINO, CA.

WALL SECTIONS

SCALE: 1/8" = 1'-0"

JOB NO. P520
DRAWN BY
DATE 6/7/2011

A-7.8

RE-BID #F09-02 ROOSEVELT II (HENRY) E.S. NEW CONSTRUCTION BID ISSUANCE SET 12/09/11